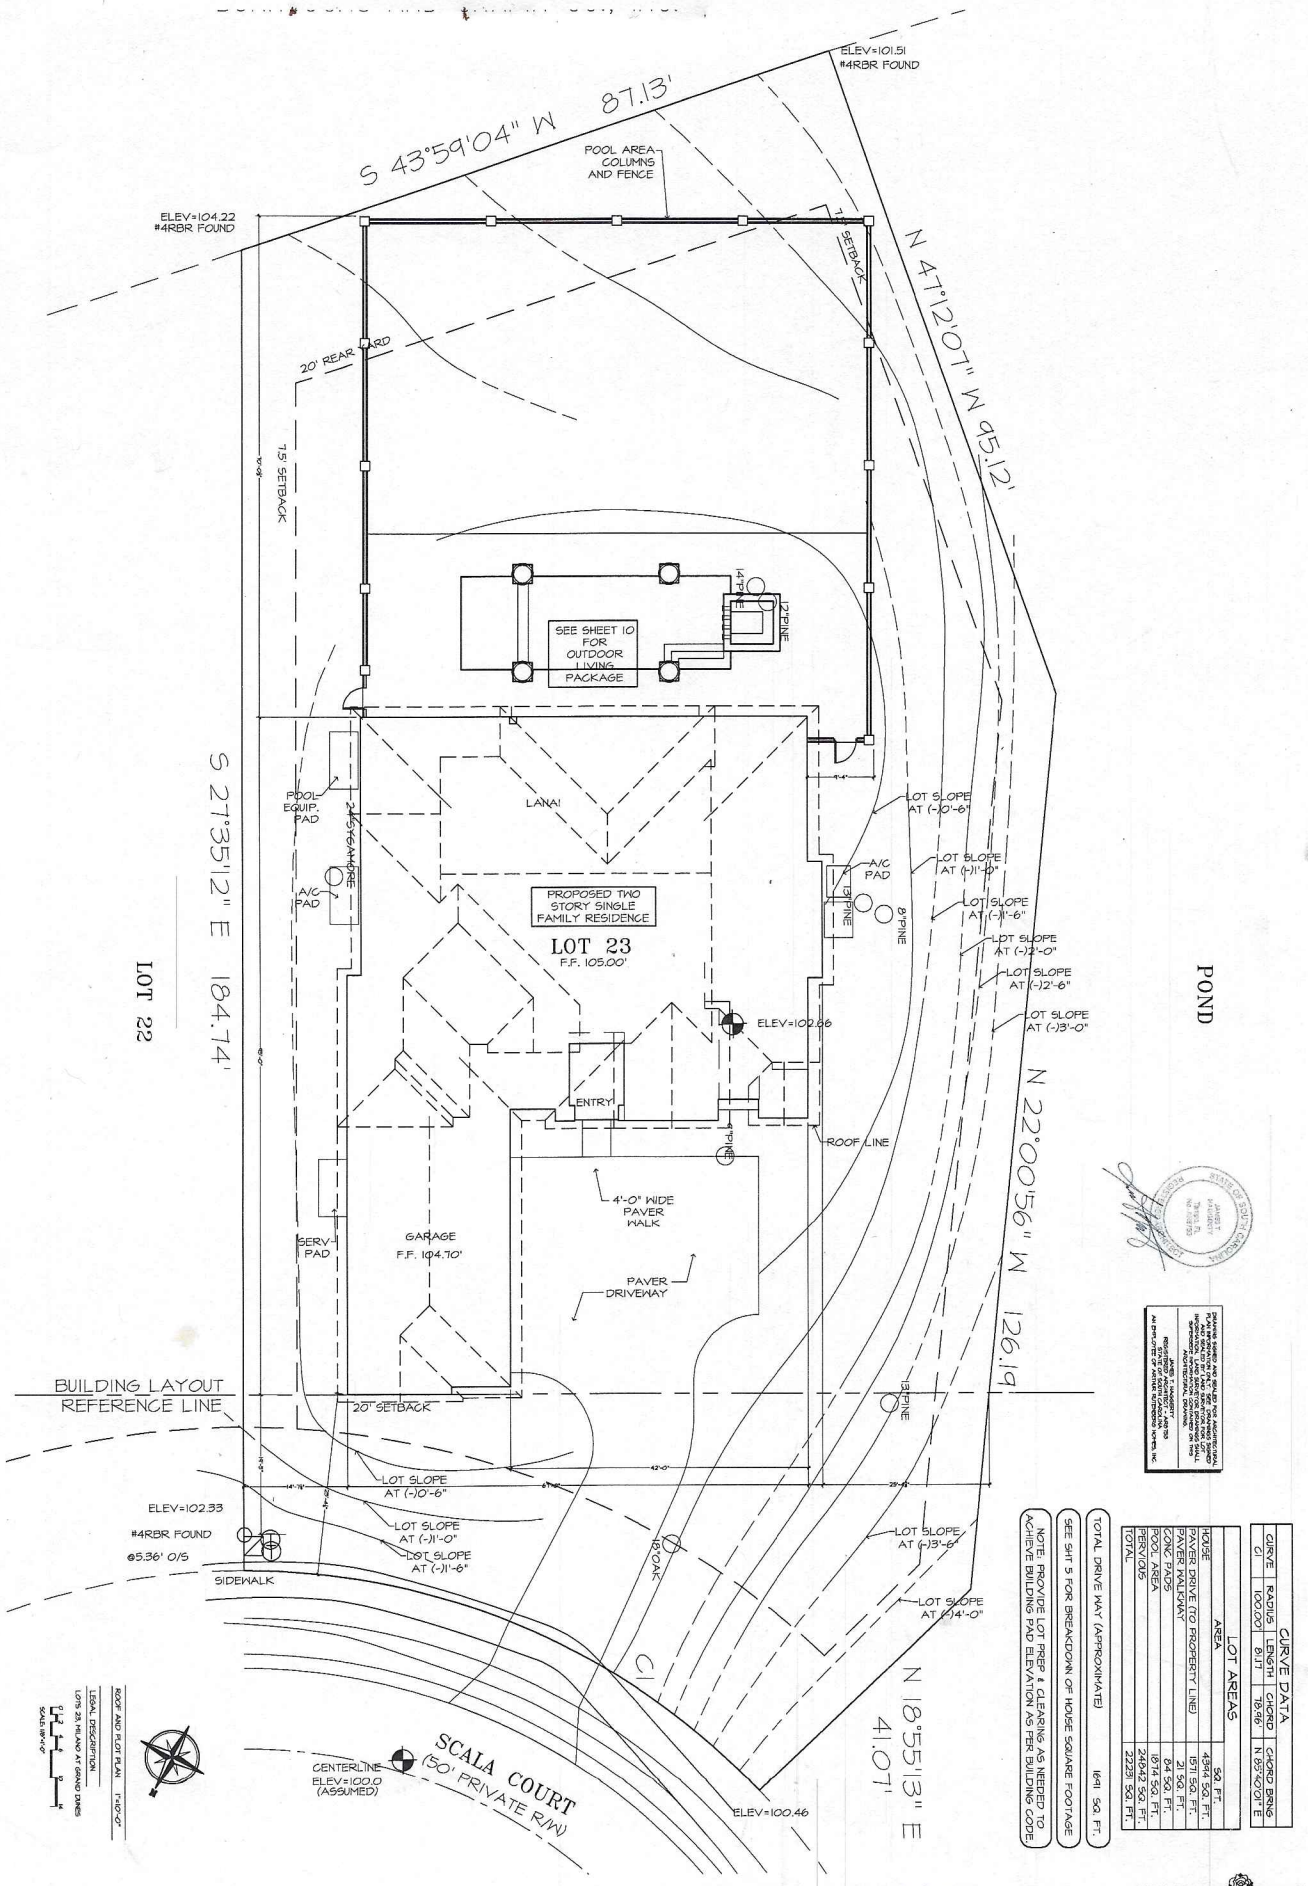

CURVE DATA				
CURVE	RADIUS	LENGTH	CHORD	CHORD BRNG
C1	100.00'	81.17'	78.98'	N 85°40'01" E

LOT AREAS	
AREA	SQ. FT.
HOUSE	4394 SQ. FT.
PAVER DRIVE (TO PROPERTY LINE)	1571 SQ. FT.
PAVER WALKWAY	21 SQ. FT.
CONC PADS	84 SQ. FT.
POOL AREA	1150 SQ. FT.
POOL LANAI	2684 SQ. FT.
TOTAL	2323 SQ. FT.

TOTAL DRIVE WAY (APPROXIMATE) 1641 SQ. FT.

SEE SHT 5 FOR BREAKDOWN OF HOUSE SQUARE FOOTAGE

NOTE! PROVIDE LOT PREP & CLEARING AS NEEDED TO ACHIEVE BUILDING PAD ELEVATION AS PER BUILDING CODE.

DRAWING SIGNED AND SEALED FOR ARCHITECTURAL PLAN REVIEW ONLY. NOT FOR CONSTRUCTION PURPOSES. SEE SHEET 1 FOR ADDITIONAL INFORMATION CONTAINED ON THIS SHEET.
JAMES T. HANNEFF
REGISTERED STATE OF FLORIDA ARCHITECT NO. 0017765
AN EMPLOYEE OF ARTHUR RUTENBERG HOMES, INC.

ROOF AND PLOT PLAN 1"=10'-0"
SCALE: 3/8"=1'-0"

LEGAL DESCRIPTION
LOT 23, MILANO AT GRAND DUNES

3 SITE PLAN 1" = 10'-0"
PLAN 13039-3H-01-T7
CO # 1-06
JOB #05-155-A
LOT #23 MILANO AT GRAND DUNES

CUSTOM RESIDENCE FOR MR. & MRS. LEWIS
BUILDER: MONTEREY BAY HOMES, LLC
AN INDEPENDENTLY OWNED AND OPERATED FRANCHISE

PLAN DISCLAIMER
ARTHUR RUTENBERG HOMES INC., THE DESIGNER, IS RESPONSIBLE FOR THE AESTHETIC DESIGN ONLY AS REPRESENTED IN THESE DRAWINGS (PLANS), BUT NOT FOR ANY STRUCTURAL INFORMATION INCLUDED OR OMITTED. THE CONTRACTOR, (BUILDER) IS RESPONSIBLE BOTH FOR CONFORMING THESE PLANS AND CONSTRUCTING THE RESIDENCE TO ALL APPLICABLE FEDERAL, STATE, AND LOCAL BUILDING CODES, ORDINANCES, AND LAWS, INCLUDING, WITHOUT LIMITATION, ENERGY, ACCESSIBILITY, AND FLOOD CODES, AS WELL AS ANY CRITERIA SURROUNDING SOILDS, WIND RESISTANCE, TRUSSES, FRAMING, MEMBERS, FLOORING, AND MOISTURE PROTECTION. BY USE OF THESE DRAWINGS THE OWNER, CONTRACTOR (BUILDER), AND SUBCONTRACTORS ACKNOWLEDGE AND AGREE TO THIS DISCLAIMER.

12/09/15 SH - A

Arthur Rutenberg Homes

COPYRIGHT
ARTHUR RUTENBERG HOMES, INC.
ALL RIGHTS RESERVED